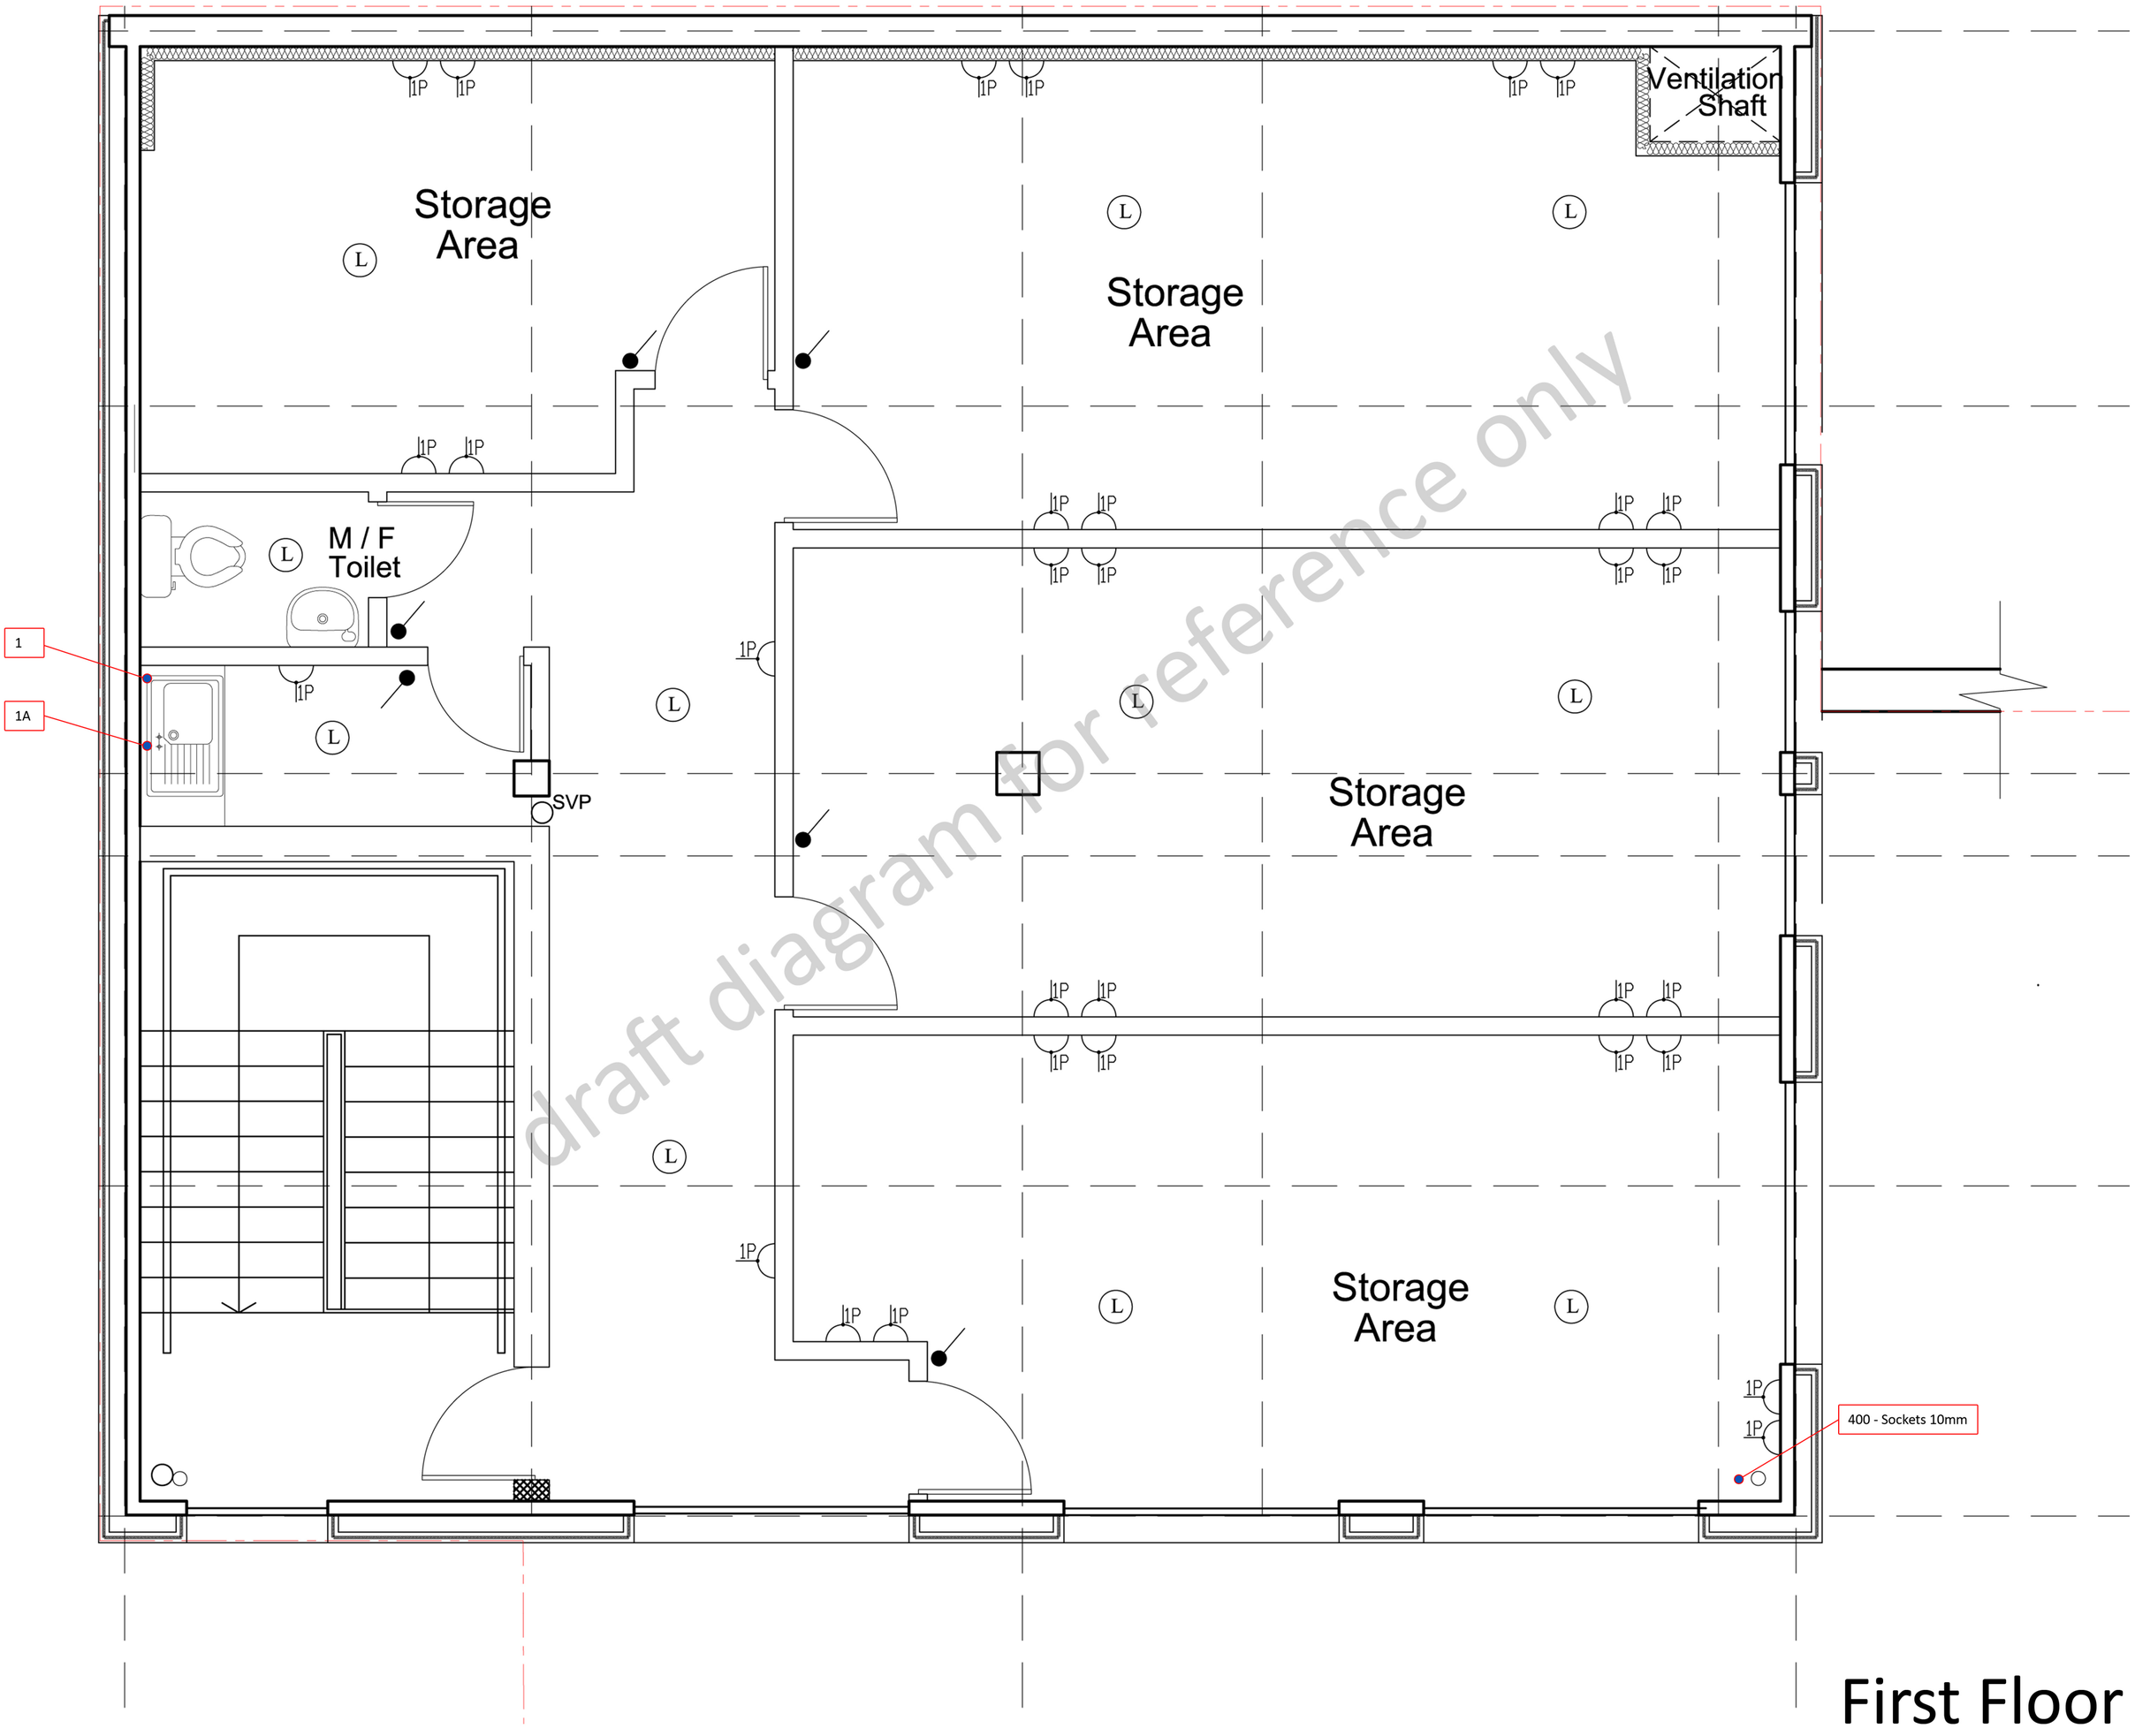
Storage Area
Storage Area
Storage Area
Storage Area
Ventilation Shaft
M / F Toilet
SVP
1
1A
400 - Sockets 10mm
1P
L
draft diagram for reference only

First Floor